GENERAL NOTES

1. DRAWINGS ARE DIAGRAMMATIC ONLY AND REPRESENT GENERAL SCOPE OF WORK. CONTRACTOR IS RESPONSIBLE TO REVIEW GENERAL CONSTRUCTION DRAWINGS, ARCHITECTURAL, MECHANICAL, ELECTRICAL AND PLUMBING DRAWINGS AND ASSOCIATED SPECIFICATIONS FOR ADDITIONAL REQUIREMENTS THAT MAY NOT BE SPECIFICALLY CALLED OUT IN THIS PORTION OF CONSTRUCTION. NOTIFY ARCHITECT OF ANY CONFLICT OR DISCREPANCIES PRIOR TO BID.
2. THE DEMOLITION DRAWING INDICATES THE GENERAL EXTENT OF WORK. THE CONTRACTOR SHALL REMOVE ALL ELECTRICAL, MECHANICAL, PLUMBING DEVICES, PIPING, EQUIPMENT ETC NOT TO BE UTILIZED IN THE COMPLETED PROJECT. EQUIPMENT SHOWN IS FOR REFERENCE ONLY AND DOES NOT SHOW ALL ITEMS TO BE REMOVED. ALL MECHANICAL EQUIPMENT AND DUCT SHOWN AS DARK OR DASHED TO BE REMOVED. EXISTING DUCT AND EQUIPMENT SHOWN AS LIGHT TO REMAIN.

PLAN NOTES

1. MOVE EXISTING CEILING DIFFUSER TO LOCATION AS SHOWN ON M3.3.
2. REMOVE EXISTING FAN COIL UNIT, CAP WATER SUPPLY AND RETURN PIPES AT FLOOR. SEAL EXISTING OA LOVER IN WALL AND FINISH WALL AND FLOOR PER ARCH NEW WORK DRAWINGS.
3. REMOVE EXISTING T-STATS AND PATCH PER ARCH NEW WORK.
4. REMOVE EXISTING HEAT PUMP UNIT, CAP WATER SUPPLY AND RETURN PIPES AT FLOOR. SEAL EXISTING OA LOVER IN WALL AND FINISH WALL AND FLOOR PER ARCH NEW WORK DRAWINGS. EQUIPMENT REMOVED TO BE HANDED OVER TO BUILDING OWNER.

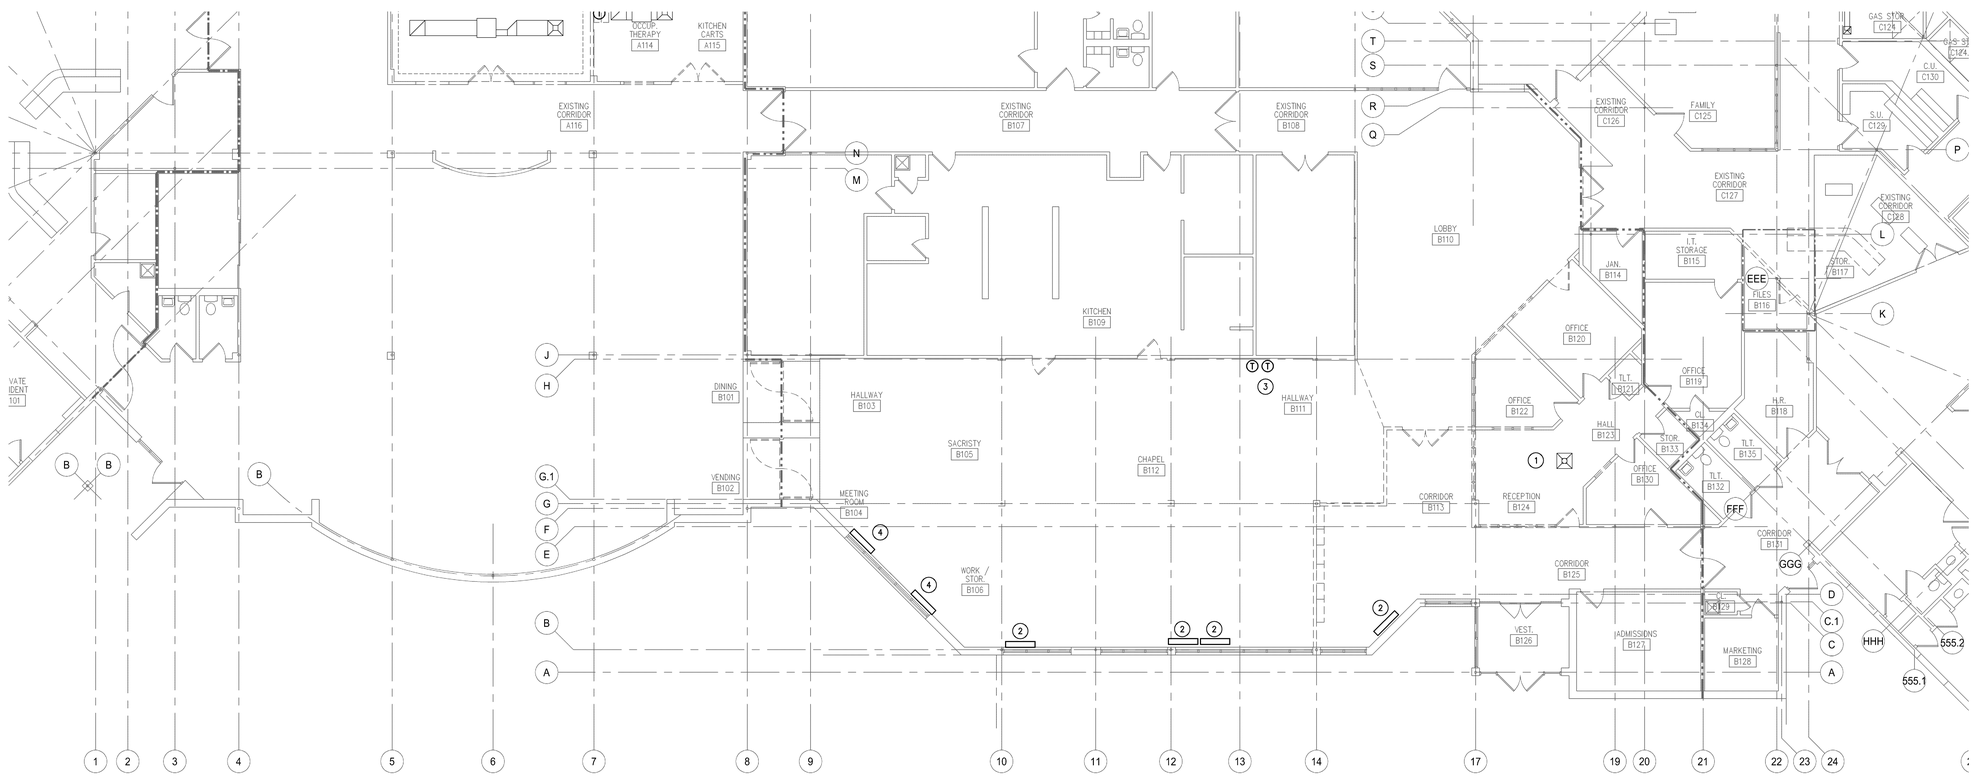

1 MECHANICAL DEMOLITION - AREA B

1/8" = 1'-0"

FSC MEP
ENGINEERS, LLC
9225 Indian Creek Parkway
Suite 300
Overland Park, KS 66210
Phone: 816.333.4373
Fax: 913.722.3484

HFR DESIGN
1910
ARCHITECTURE
ENGINEERING
PLANNING
INTERIORS

HART FREELAND ROBERTS, INC.
9237 Ward Parkway
Suite 108
Kansas City, MO 64114

816.822.8500 phone
816.822.8505 fax
www.hfrdesign.com web

Nashville, Tennessee
Jackson, Tennessee
Kansas City, Missouri
Louisville, Kentucky

HAROLD G. SAILER
LICENSED
10022
12/15/11
KANSAS
PROFESSIONAL ENGINEER

CONSTRUCTION DOCUMENTS
RENOVATIONS VILLA ST. FRANCIS NURSING & REHAB CENTER
16600 WEST 126TH STREET
OLATHE, KS.

PROJ. NO.: 2011115.00
DATE: 12-15-2011

MECHANICAL DEMOLITION FLOOR PLAN

DM 1.02

PLOT DATE: 12/16/2011 11:33:18 AM (BHOPPAS)
COPYRIGHT 2011 | ALL RIGHTS RESERVED. NO PORTION(S) OF THIS DOCUMENT MAY BE REPRODUCED WITHOUT THE EXPRESSED WRITTEN CONSENT OF HART FREELAND ROBERTS, INC